DRAWING INDEX

GA–1	GENERAL ARRANGEMENT
GN–1	GENERAL NOTES
F–1	SILO FOUNDATION LOADS
W–1	DEVELOPED SILO WALL w/REINFORCING
W–2	SILO WALL SECTIONS, DETAILS AND BAR LIST
W–3	DEV. SILO WALL w/EMBEDMENTS & DETAILS
W–4	DEV. SILO WALL w/I.F. & O.F. EMBED PLATES
S–1	BIN FLOOR PLAN W/REINFORCING
S–2	BIN FLOOR REINFORCING SECTIONS & DETAILS
R–1	ROOF FRAMING PLAN & DETAILS
R–2	ROOF SLAB PLAN w/REINF.
R–3	ROOF HANDRAIL PLAN & DETAILS
UF–1	UNLOADER FLOOR FRAMING PLAN & DETAILS
UF–2	UNLOADER FLOOR REINFORCEMENT LAYOUT

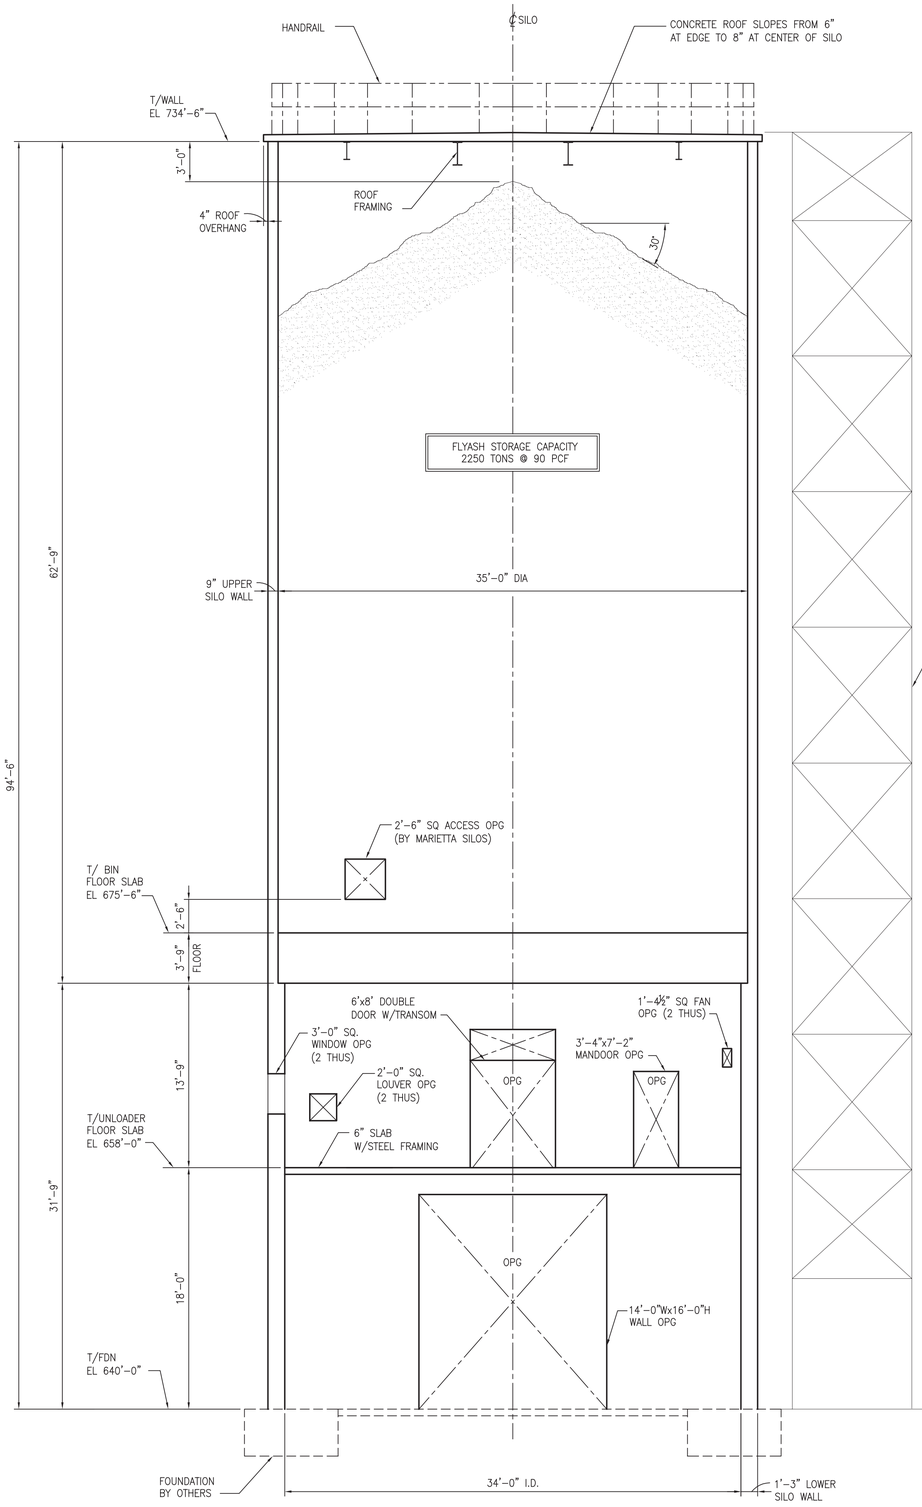

A TYPICAL SECTION THRU SILO 3/16"=1'–0"

- ALL PIPE SLEEVES, EMBEDDED PLATES AND FRAMES PROVIDED BY UNITED CONVEYORS AND PLACED BY MARIETTA SILOS, UNLESS NOTED OTHERWISE.

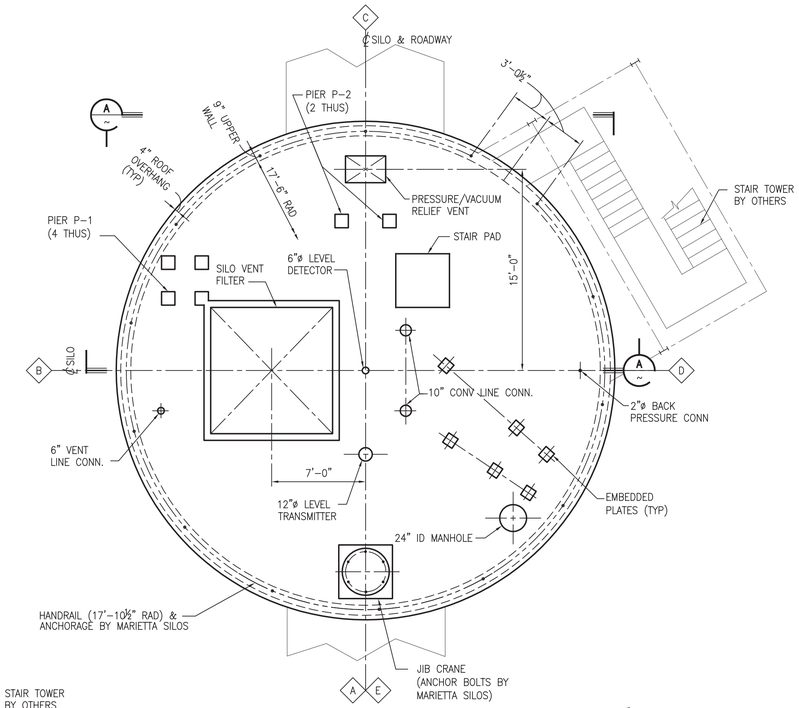

PLAN AT SILO ROOF 3/16"=1'–0"

- ALL PIPE SLEEVES, EMBEDDED PLATES AND FRAMES PROVIDED BY OTHERS AND PLACED BY MARIETTA SILOS, UNLESS NOTED OTHERWISE.

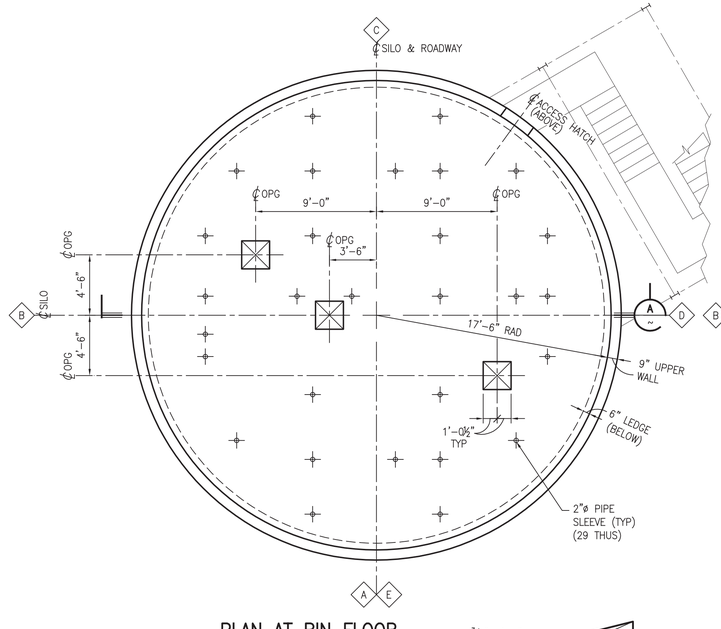

PLAN AT BIN FLOOR 3/16"=1'–0"

- ALL PIPE SLEEVES, EMBEDDED PLATES AND FRAMES PROVIDED BY OTHERS AND PLACED BY MARIETTA SILOS, UNLESS NOTED OTHERWISE.

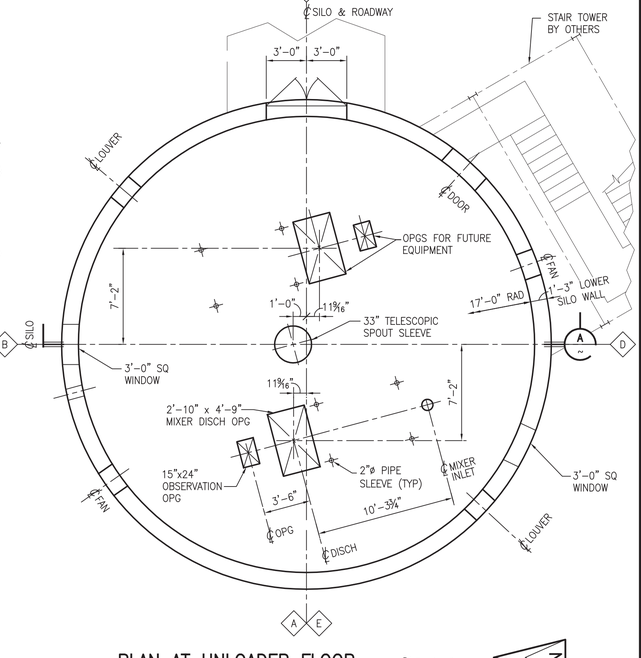

PLAN AT UNLOADER FLOOR 3/16"=1'–0"

- ALL PIPE SLEEVES, EMBEDDED PLATES AND FRAMES PROVIDED BY OTHERS AND PLACED BY MARIETTA SILOS, UNLESS NOTED OTHERWISE.

Marietta SILOS

2417 WATERFORD RD.
MARIETTA, OHIO 45750

740–373–2822
740–376–2635 FAX

PROJECT #0512