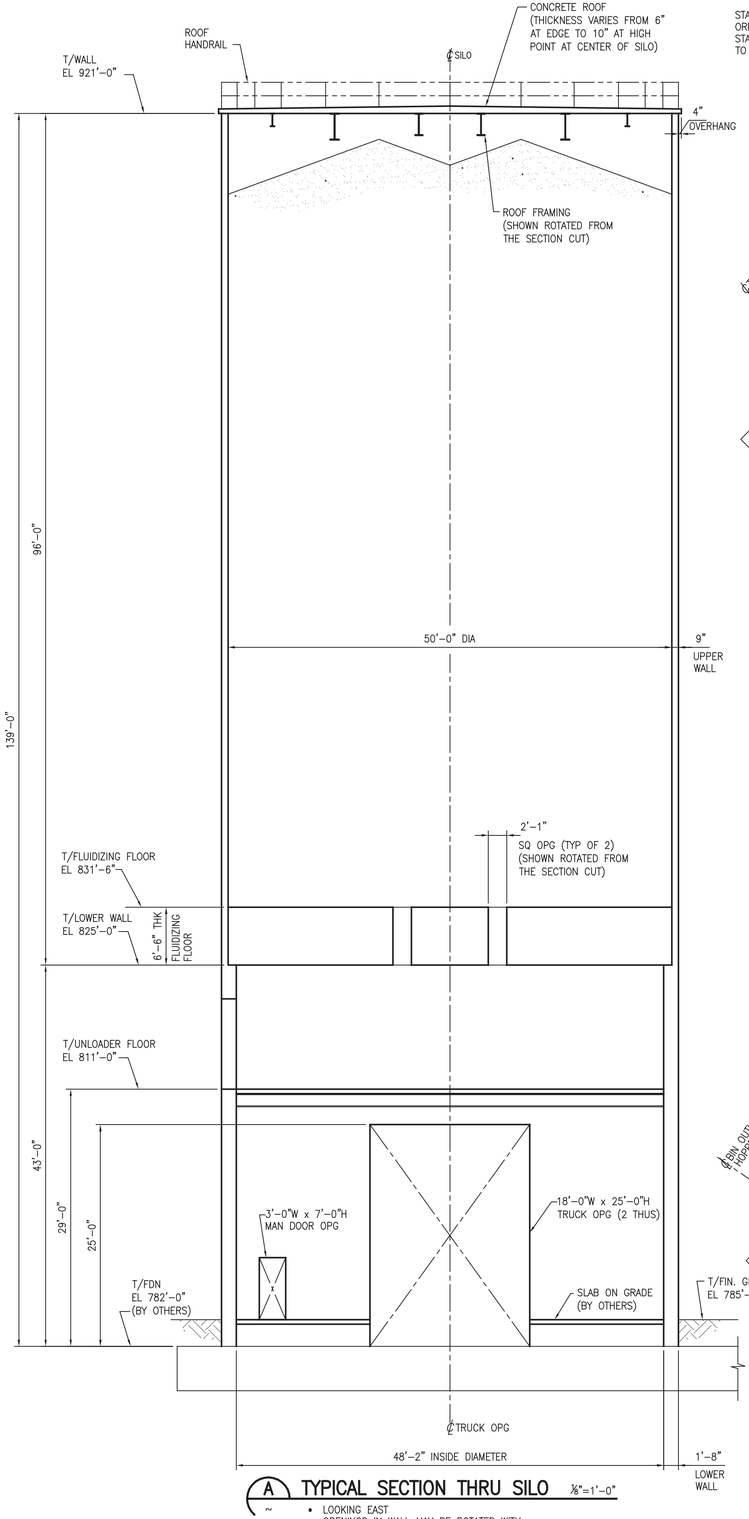

A TYPICAL SECTION THRU SILO ⅛"=1'-0"

- LOOKING EAST
- OPENINGS IN WALL MAY BE ROTATED WITH RESPECT TO THE SECTION CUT

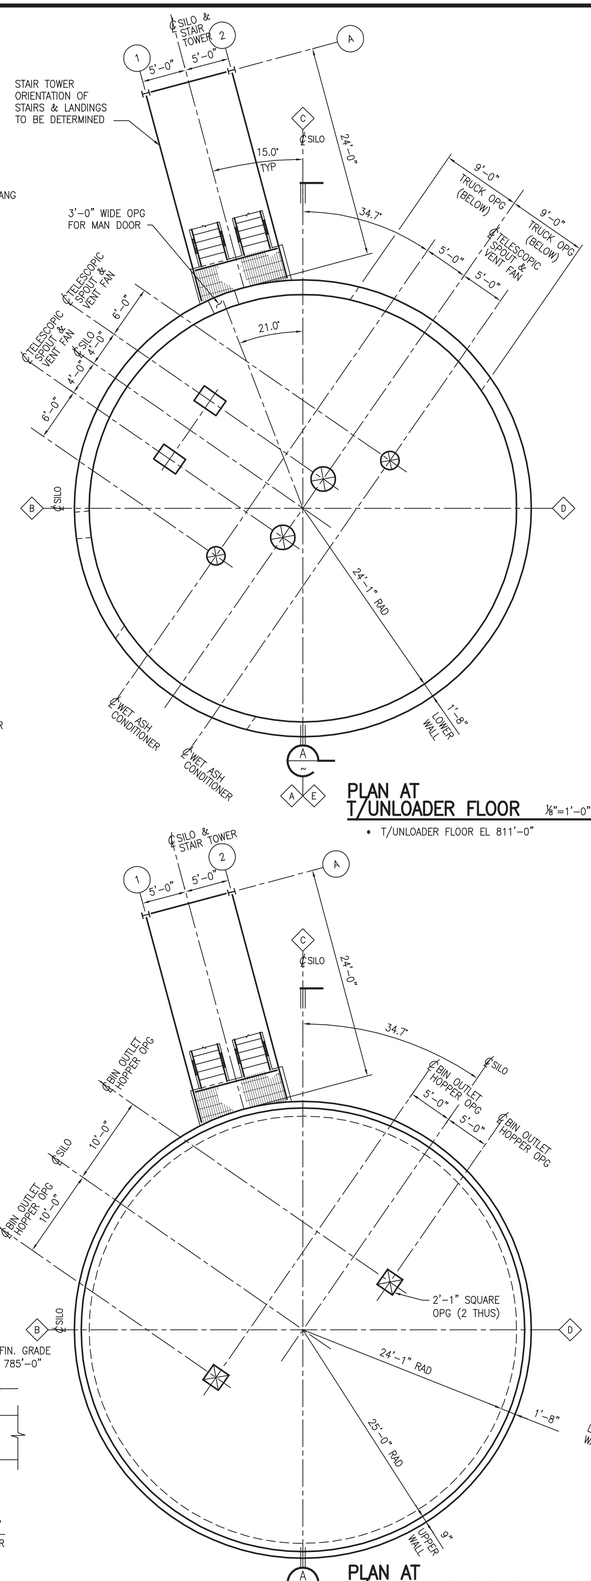

PLAN AT T/UNLOADER FLOOR ⅛"=1'-0"

- T/UNLOADER FLOOR EL 811'-0"

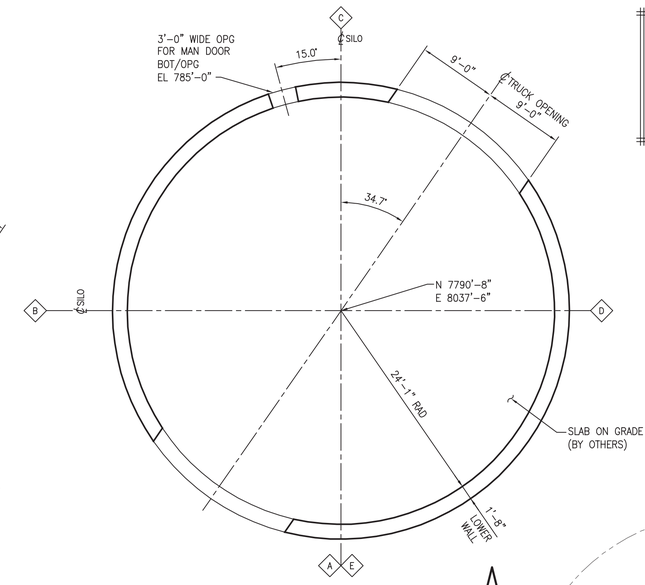

PLAN AT GRADE ⅛"=1'-0"

- T/SLAB ON GRADE EL 785'-0"
- STAIR TOWER BAE NOT SHOWN FOR CLARITY.

N PLANT

PLAN AT T/FLUIDIZING FLOOR ⅛"=1'-0"

- T/FLUIDIZING FLOOR EL 831'-6"
- FLUIDIZER ASSEMBLY PIPE SLEEVES NOT SHOWN FOR CLARITY

N PLANT

ROOF PLAN ⅛"=1'-0"

- T/WALL EL 921'-0"

N PLANT

B&M TO VERIFY ½ TON JIB CRANE LOCATION

NOTES:
1. OWNER TO REVIEW AND APPROVE STAIR TOWER LOCATION
2. OPENINGS AND EQUIPMENT LOCATIONS ARE BASED ON U.C.C. DRAWING S-55-171-050, REV 'C' (PLEASE VERIFY)

PRELIMINARY NOT FOR CONSTRUCTION

Marietta SILOS
2417 WATERFORD RD.
MARIETTA, OHIO 45750
740-373-2822
740-376-2835 FAX

PROJECT #0512